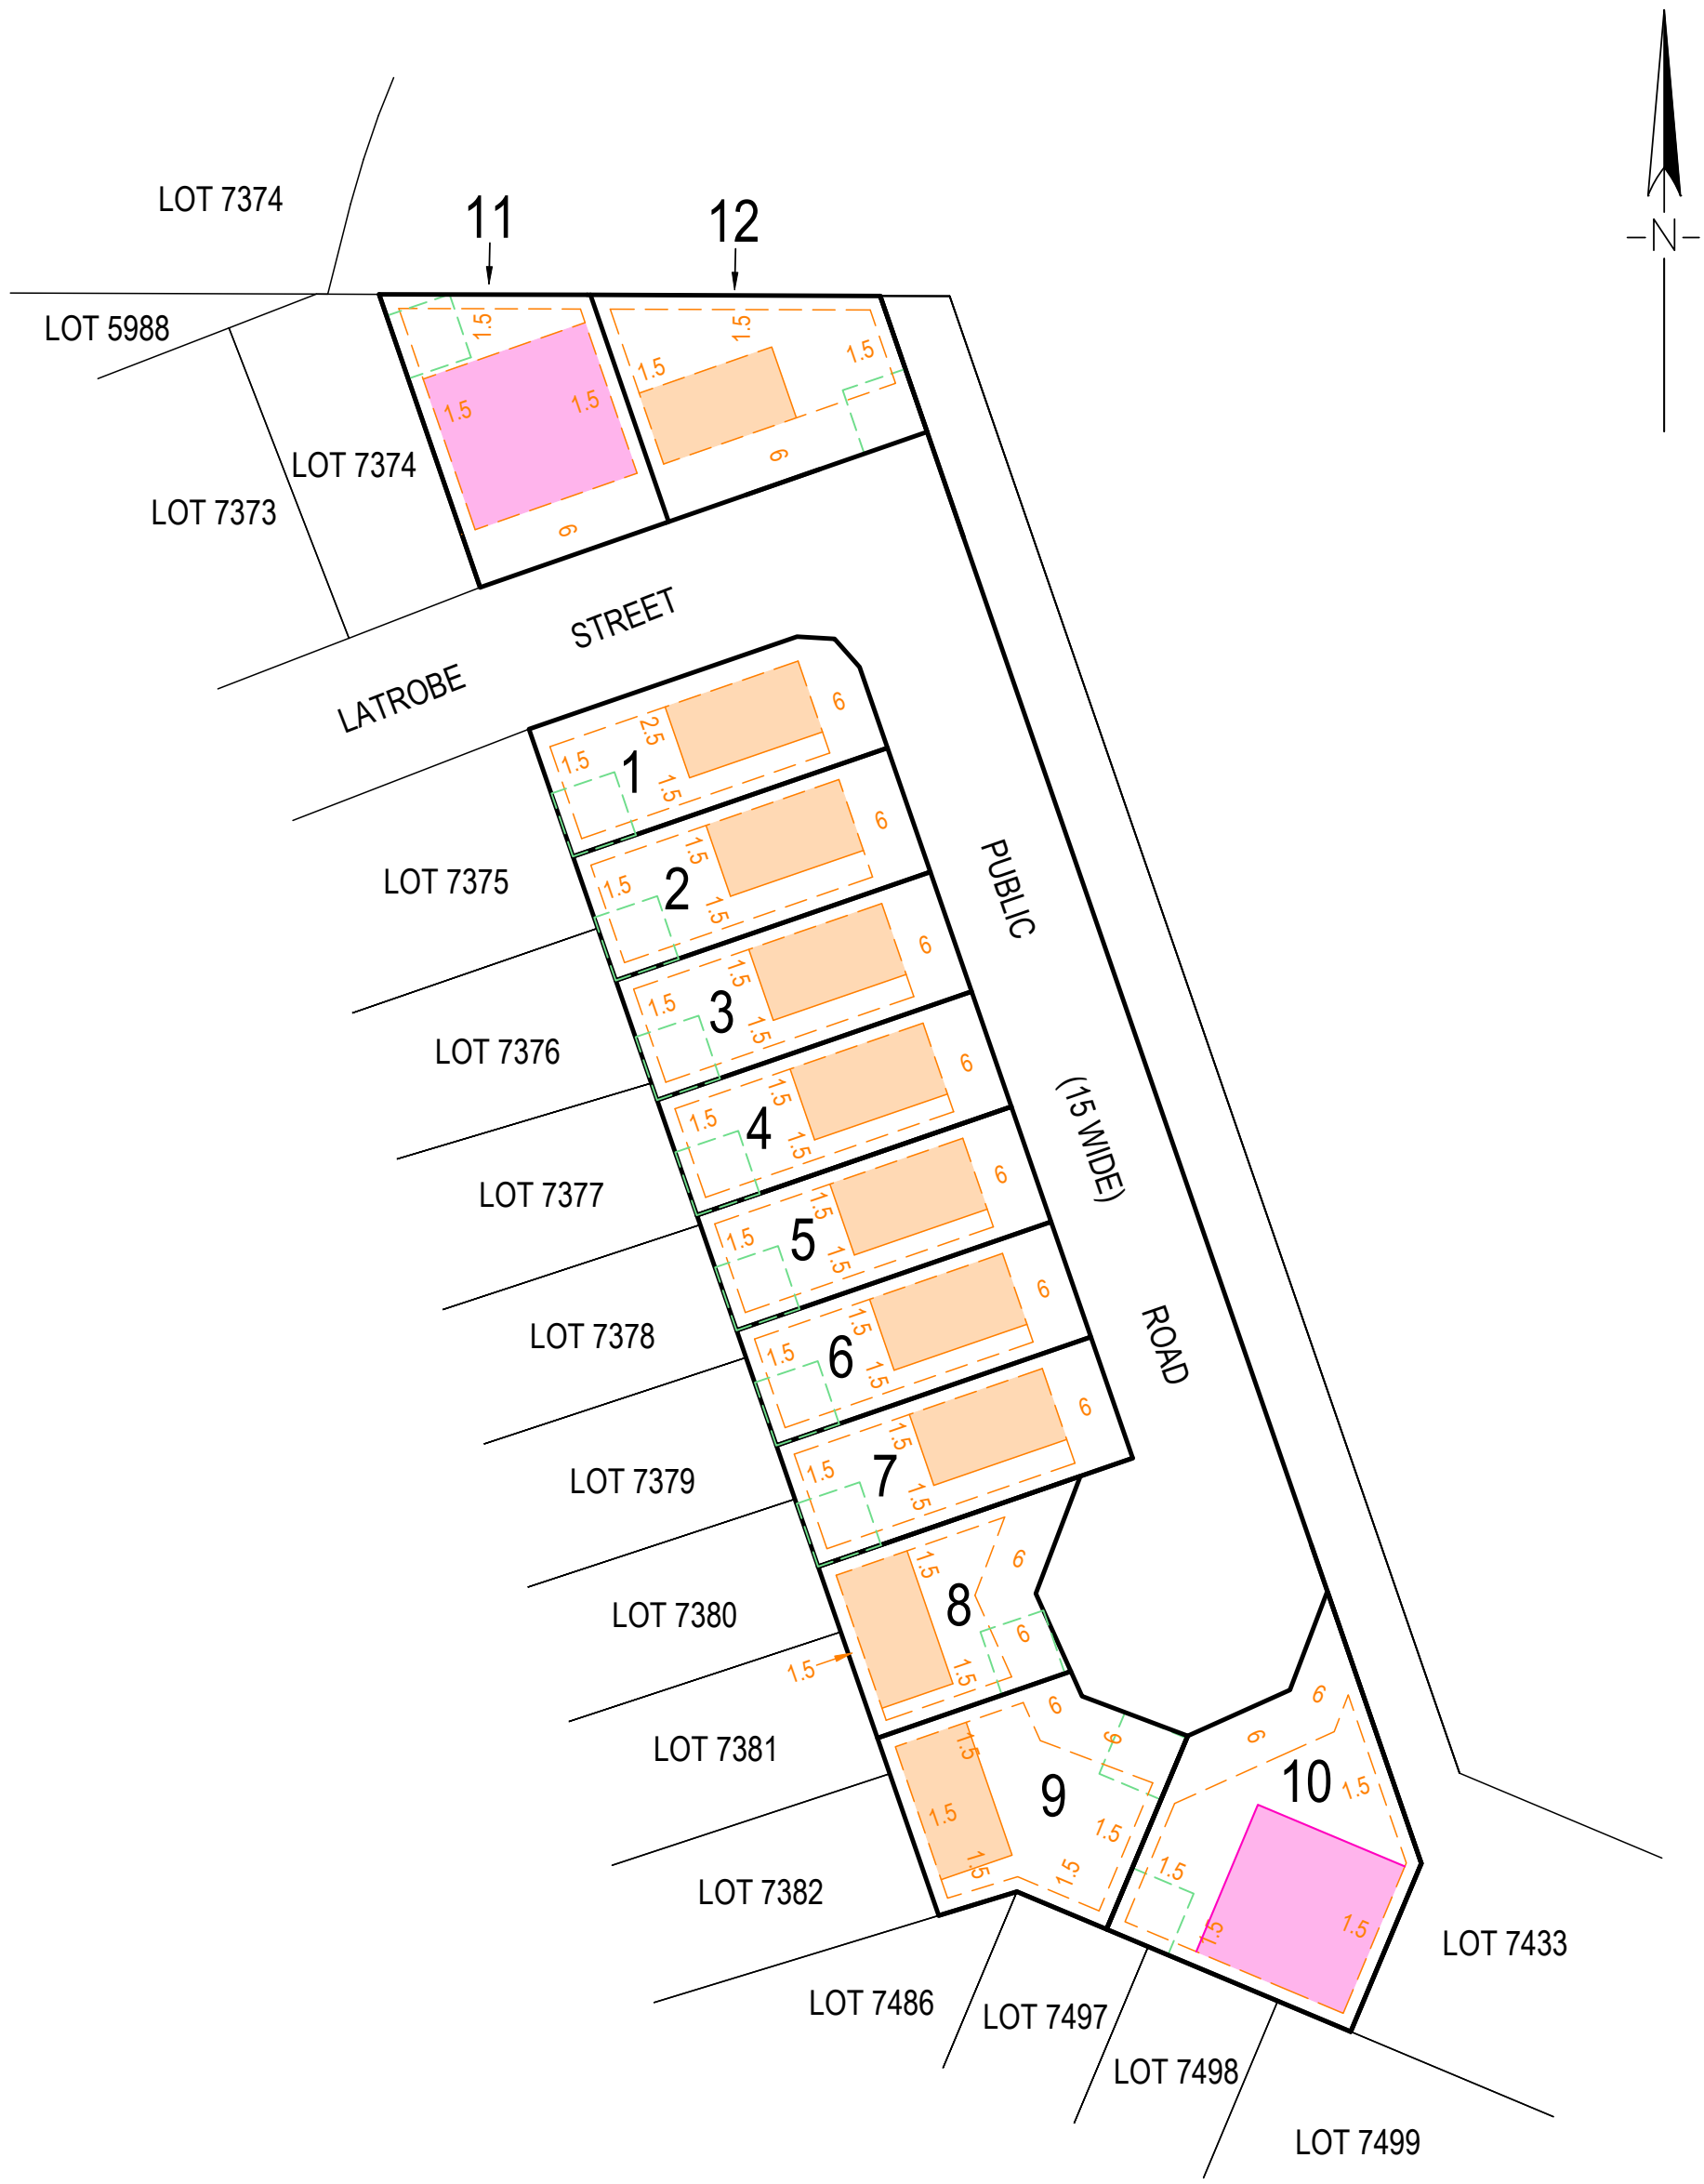

Legend

- Designated Building Envelope of 17x17m
- Designated Building Envelope of 8x15m
- Setback
- Indicative open space - 50m²

Note
Refer to plan 8093/26 for location plan

15 0 15 30
metres

SURVEY & PLANNING CONSULTANTS
10 HARVEY STREET
DARWIN NT 0801
PH. (08) 8981 2494
FAX. (08) 8981 5205
darwin@eja.com.au
www.eja.com.au
earl james & associates

AREA A, PART OF LOTS 5988 AND 7433
TOWN OF DARWIN

SETBACK AND BUILDING ENVELOPE

Client: **DOVER INVESTMENTS**

Licensed Surveyor: .....
Date: .....

Drawn by: LC
Date: 09/08/2023
Cad File: 8093-31A.DWG

Scale: 1:750 (A3)
Datum:

Drawing No:
22/8093/31A