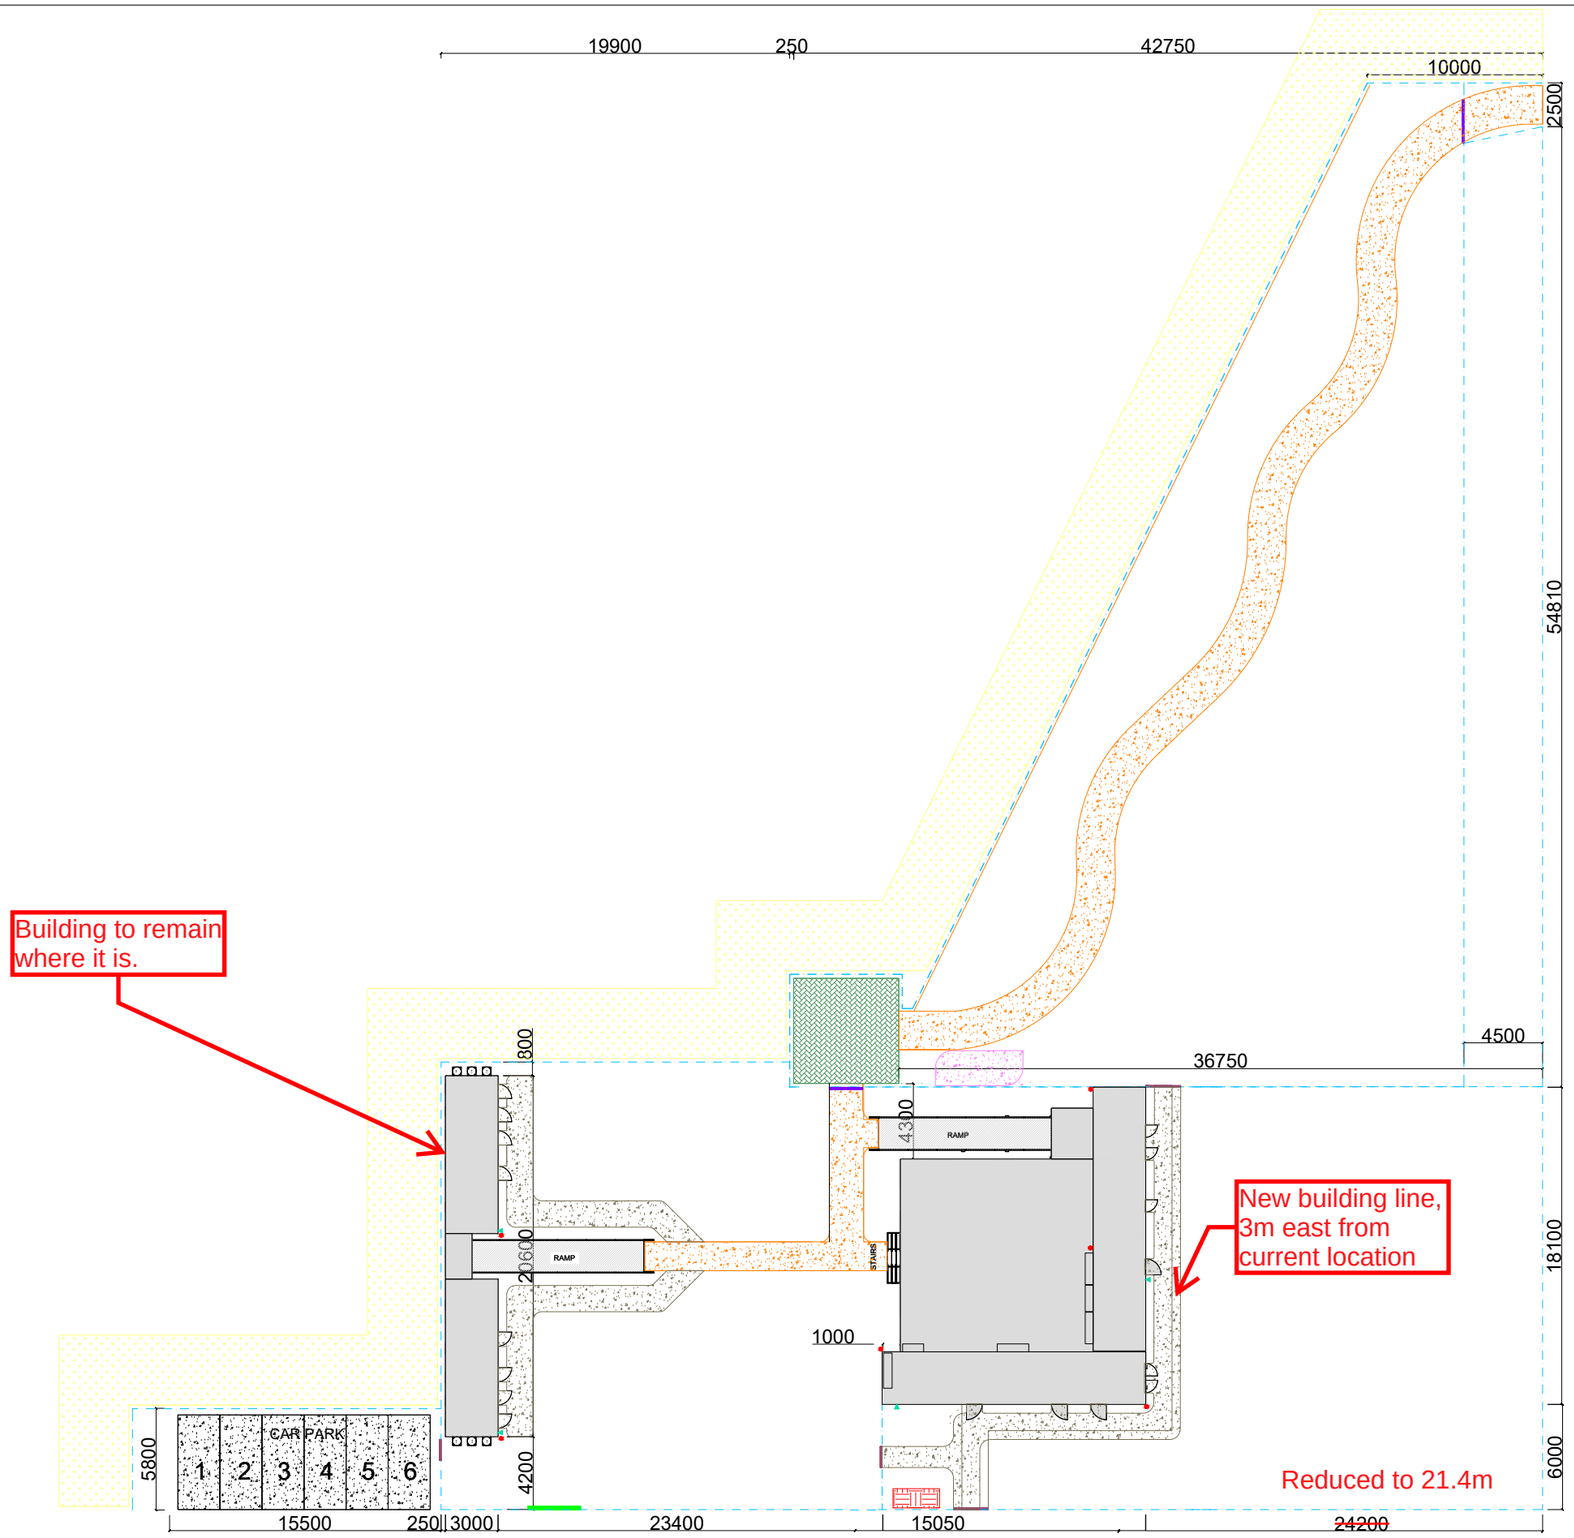

This document contains drawing numbers:
2024/0033/01A

Referred to in Permit No: DP24/0106A

Issued by the consent authority on: 16 August 2024

All drawings contained within this document have been authorised by the delegate of the consent authority.

Suzanne Philip
2024.08.16
~~16.06.18 +~~09'30'

Delegate

Drawing number 2024/0033/01A

Referred to in Permit No: DP24/0106A

No	Description	Date
8	DESIGN PROGRESS: 100%	08.02.2024

REVISIONS

CLIENT
St Vincent de Paul Society

BUILDER
Hawkins & Clements

N

St Vincent de Paul Society
good works

SCALE 1:350 @A3
0 2.5m 10m 15m

HAWKINS & CLEMENTS

Hawkins & Clements
108 McKinnon Rd
Pinelands NT

CONTACT
Ph +61 8 8941 9771
design@handc.com.au

PROJECT CONSULTANTS

TECON	BUILDING CERTIFIER
FSE AUSTRALIA	STRUCTURAL ENGINEER
MUIR CONSULTANTS	CIVIL ENGINEER
MUIR CONSULTANTS	HYDRAULIC ENGINEER
ASHBURNER FRANCIS	MECHANICAL ENGINEER
ASHBURNER FRANCIS	ELECTRICAL ENGINEER

PROJECT TITLE:
ST VINCENT DE PAUL SOCIETY COCONUT GROVE SOCIAL SERVICES FACILITY

LOT 9743, TOWN OF NIGHTCLIFF
115 DICK WARD DRIVE COCONUT GROVE
NORTHERN TERRITORY

DESIGN PROGRESS:
100% FOR CLIENT APPROVAL

DRAWING TITLE:
BUILDING SETTING OUT

H&C PROJECT N0:
HC141

SHEET:
A103

REVISION:
8

DATE:
08.02.2024

DRAWN: CT

SCALE: 1:350

-